


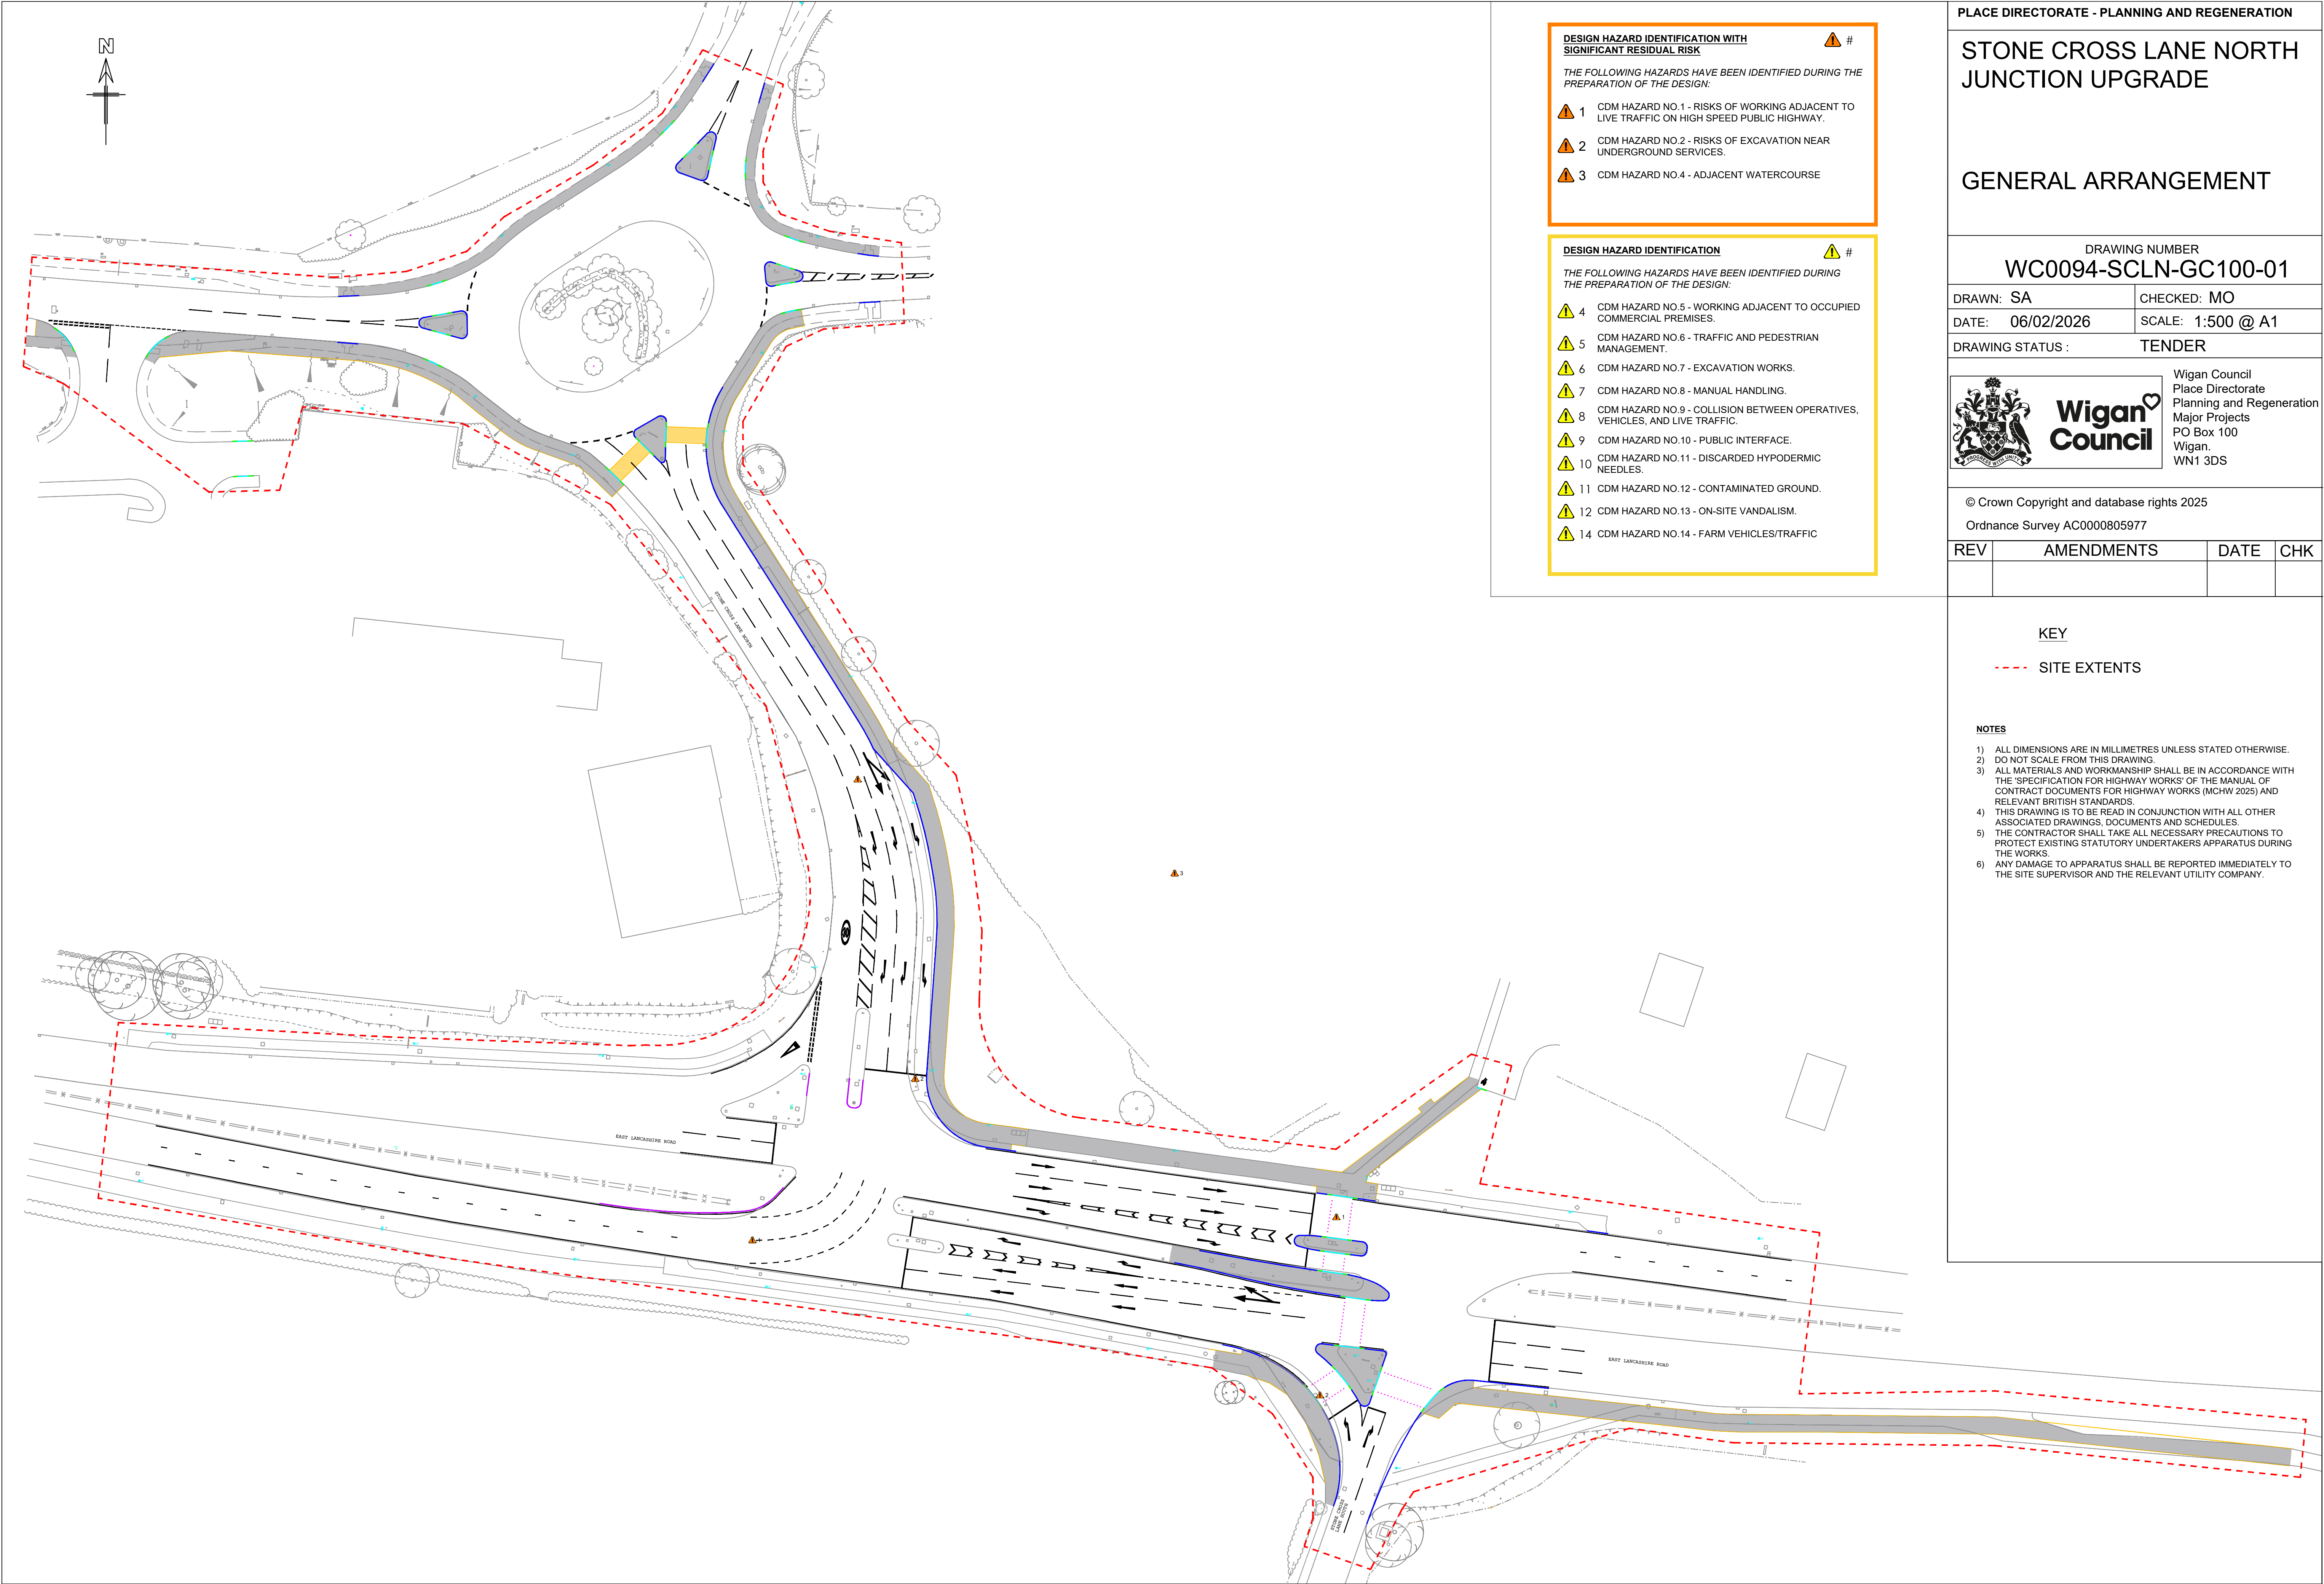

PLACE DIRECTORATE - PLANNING AND REGENERATION

STONE CROSS LANE NORTH JUNCTION UPGRADE

GENERAL ARRANGEMENT

DRAWING NUMBER
WC0094-SCLN-GC100-01

DRAWN: SA CHECKED: MO
DATE: 06/02/2026 SCALE: 1:500 @ A1

DRAWING STATUS : TENDER



© Crown Copyright and database rights 2025
Ordnance Survey AC0000805977

REV	AMENDMENTS	DATE	CHK